




3D-VY

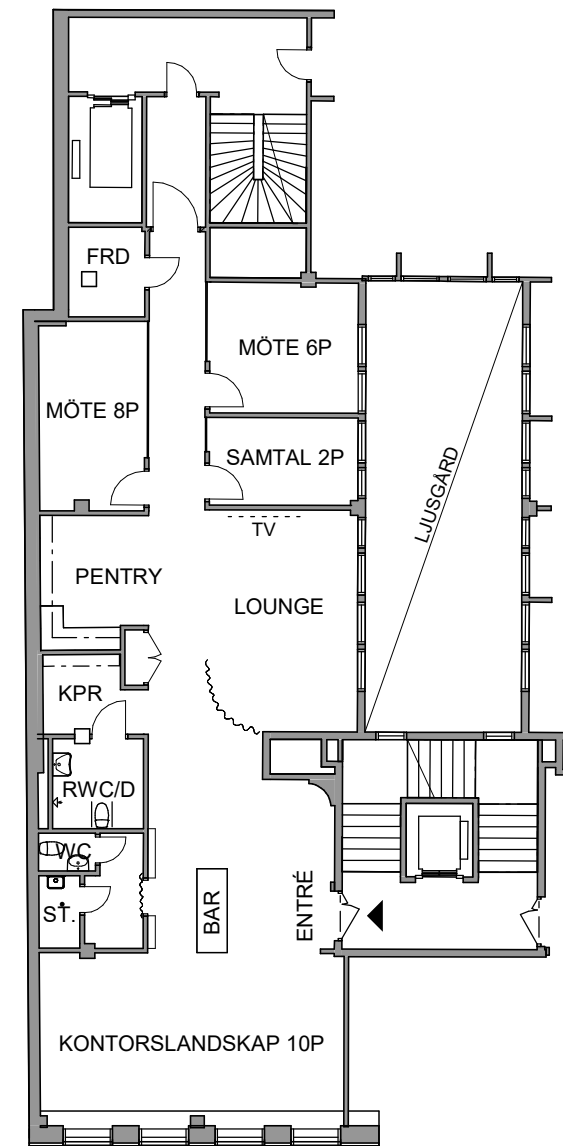

PLANRITNING

SKALA 1:200
0 1 2 5 10
METER



Kungsgatan 15

PLAN 4, ALTERNATIV 1


SKISS

2023-11-22


A3 1:200



3D-VY

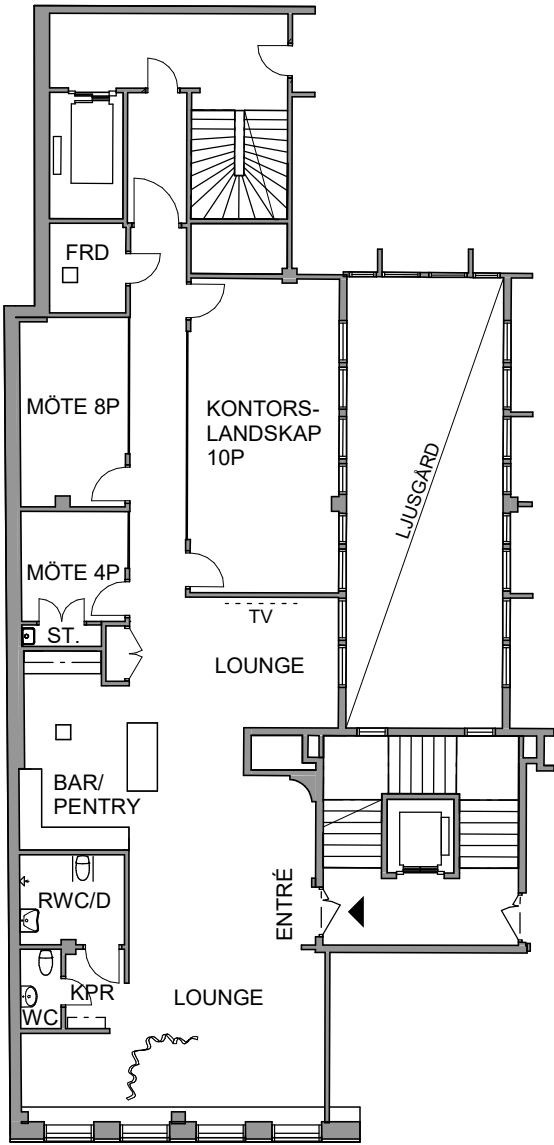

PLANRITNING

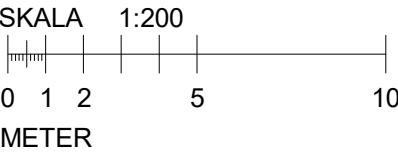


Kungsgatan 15

PLAN 4, ALTERNATIV 2

SKISS

2023-11-22

A3 1:200

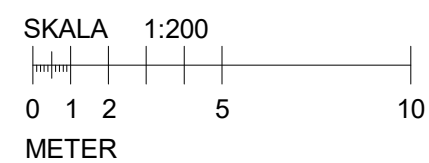


Kungsgatan 15

PLAN 4, ALTERNATIV 3


SKISS

2023-11-22


A3 1:200

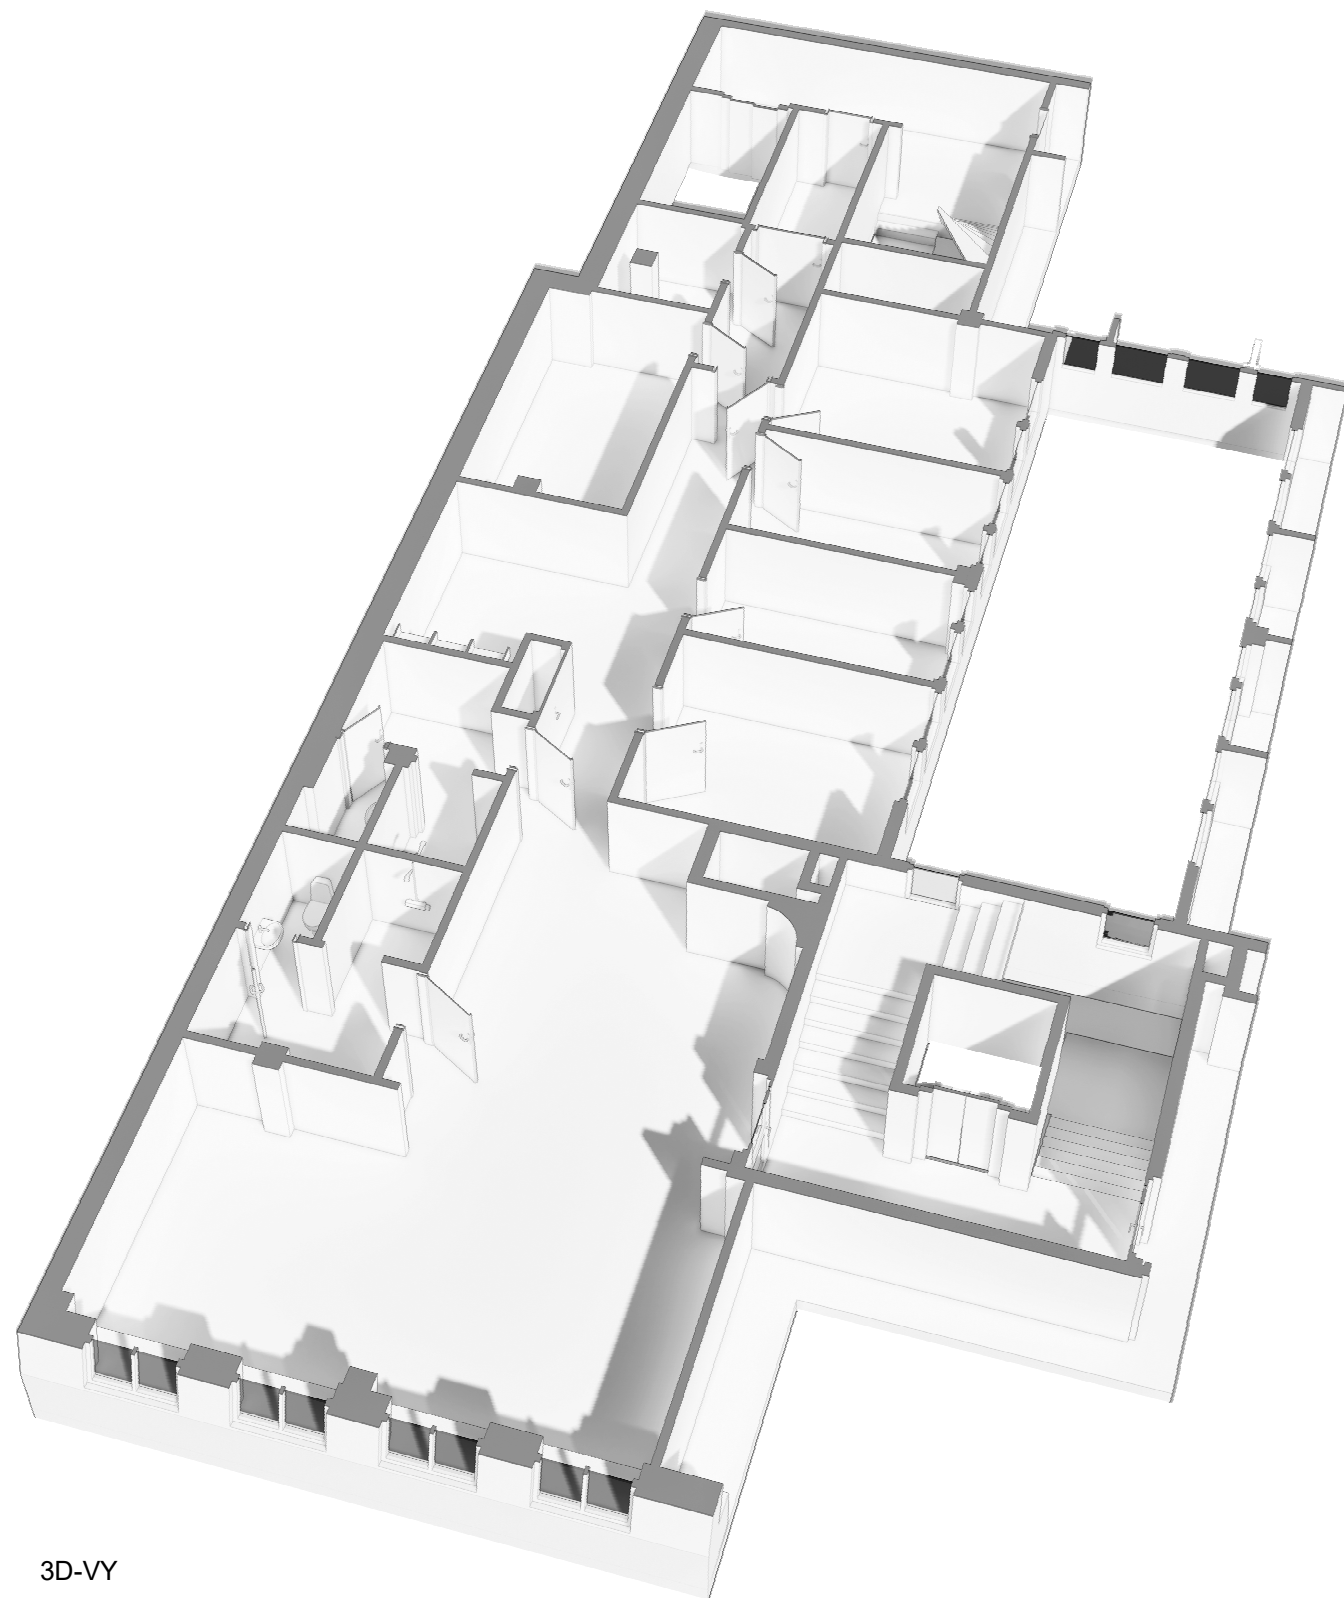

3D-VY

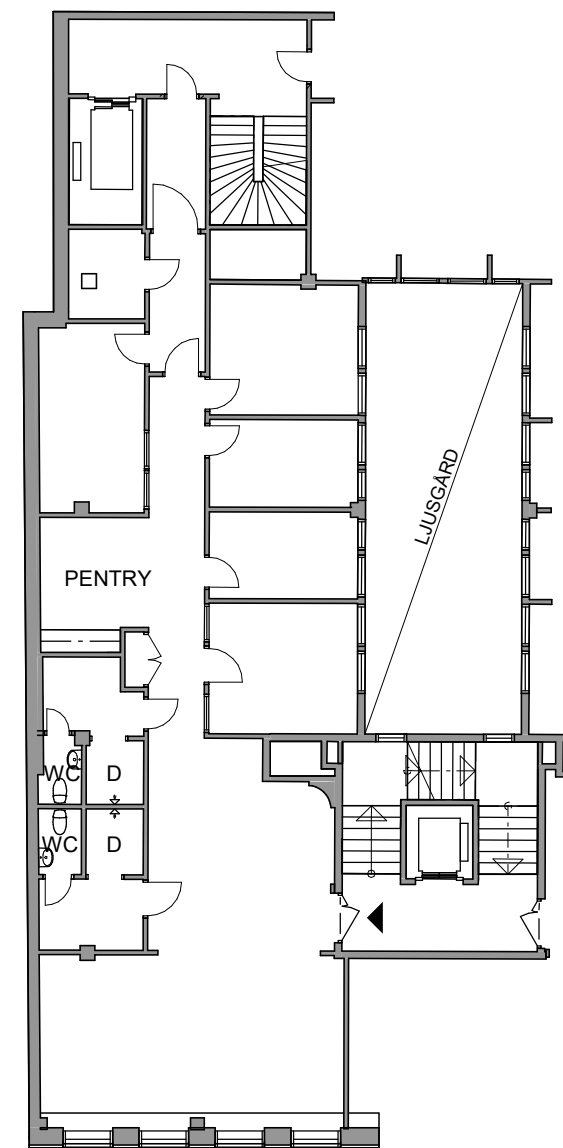

PLANRITNING

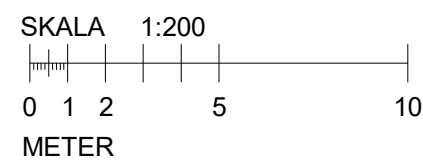

Kungsgatan 15
PLAN 4, BEFINTLIGT UTSEENDE
SKISS
2023-11-22
A3 1:200