



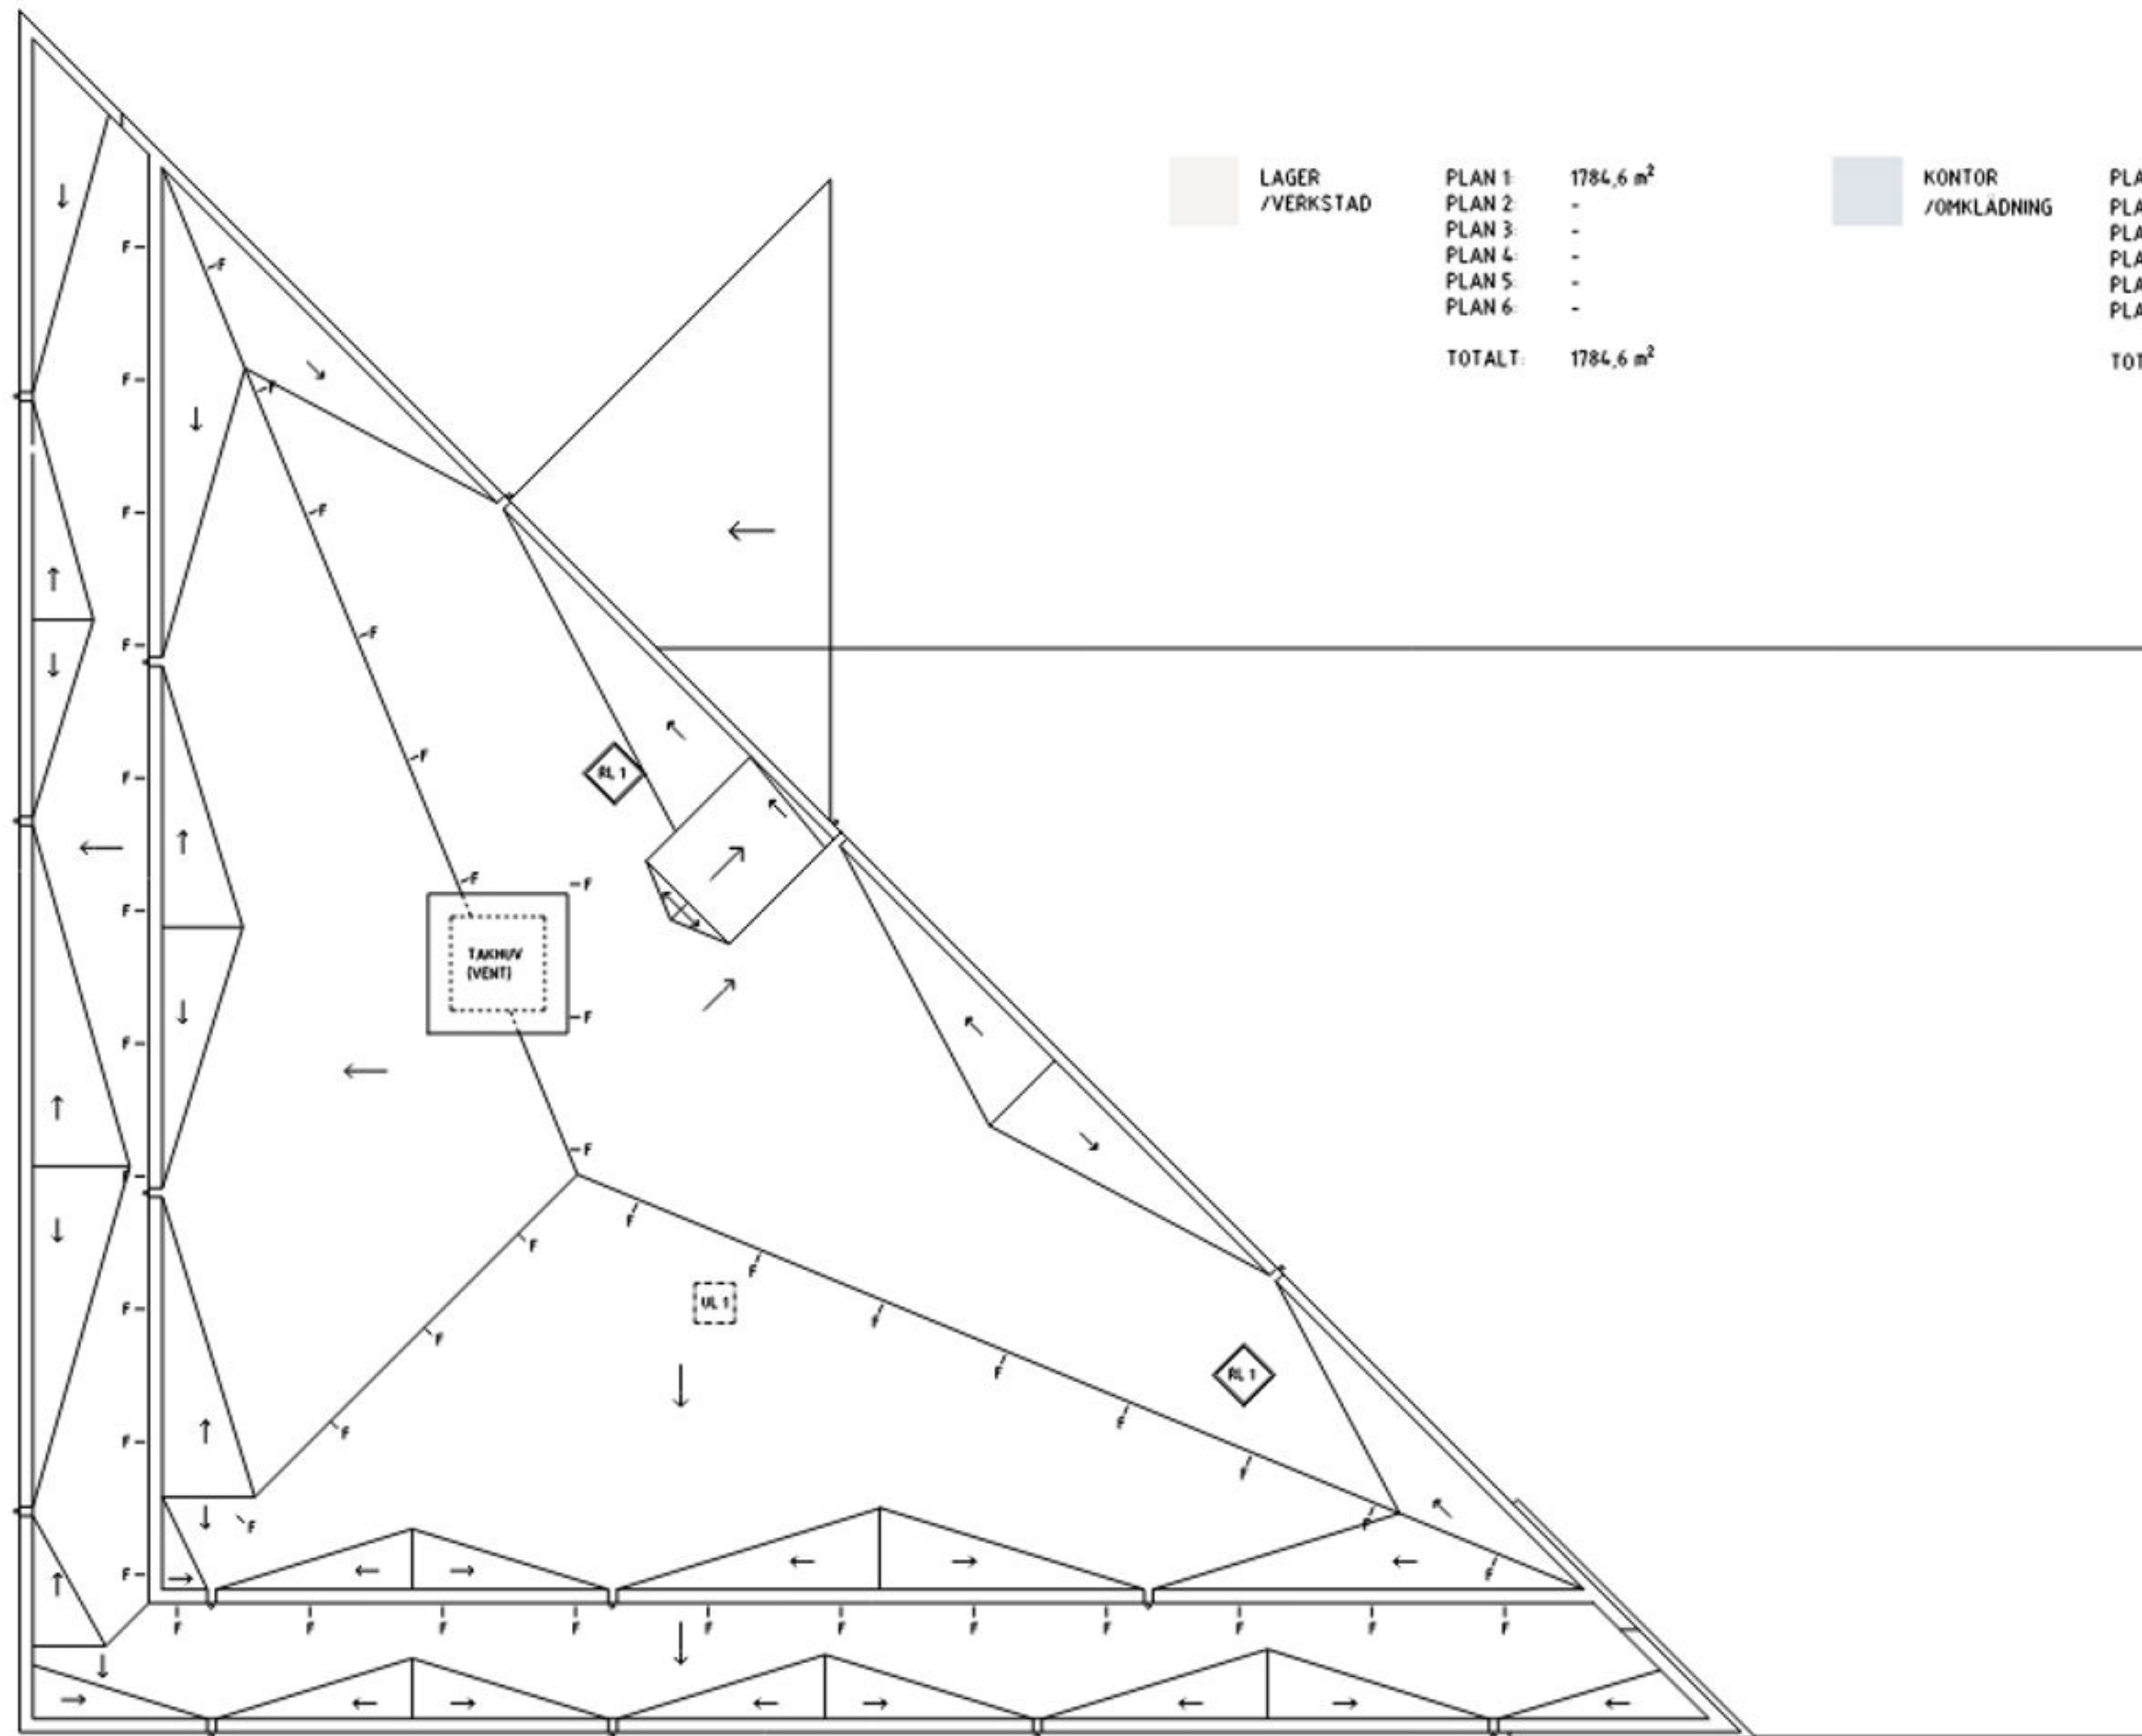

LAGER /VERKSTAD	PLAN 1	1784,6 m ²
	PLAN 2	-
	PLAN 3	-
	PLAN 4	-
	PLAN 5	-
	PLAN 6	-
	TOTALT	1784,6 m ²

KONTOR /OMKLADNING	PLAN 1	26,7 m ²
	PLAN 2	1024,9 m ²
	PLAN 3	742,9 m ²
	PLAN 4	614,0 m ²
	PLAN 5	504,8 m ²
	PLAN 6	-
	TOTALT	2913,3 m ²

DRIFTS- UTRYMMEN	PLAN 1	63,6 m ²
	PLAN 2	93,8 m ²
	PLAN 3	0,8 m ²
	PLAN 4	0,8 m ²
	PLAN 5	0,9 m ²
	PLAN 6	-
	TOTALT	159,9 m ²

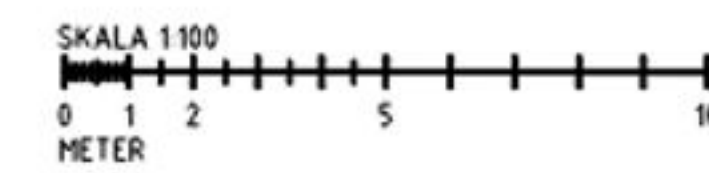

DESIGNVÄGEN 1
SOLSTEN 1:118

TAKPLAN

2026-06-09

A1 1:100
A3 1:200